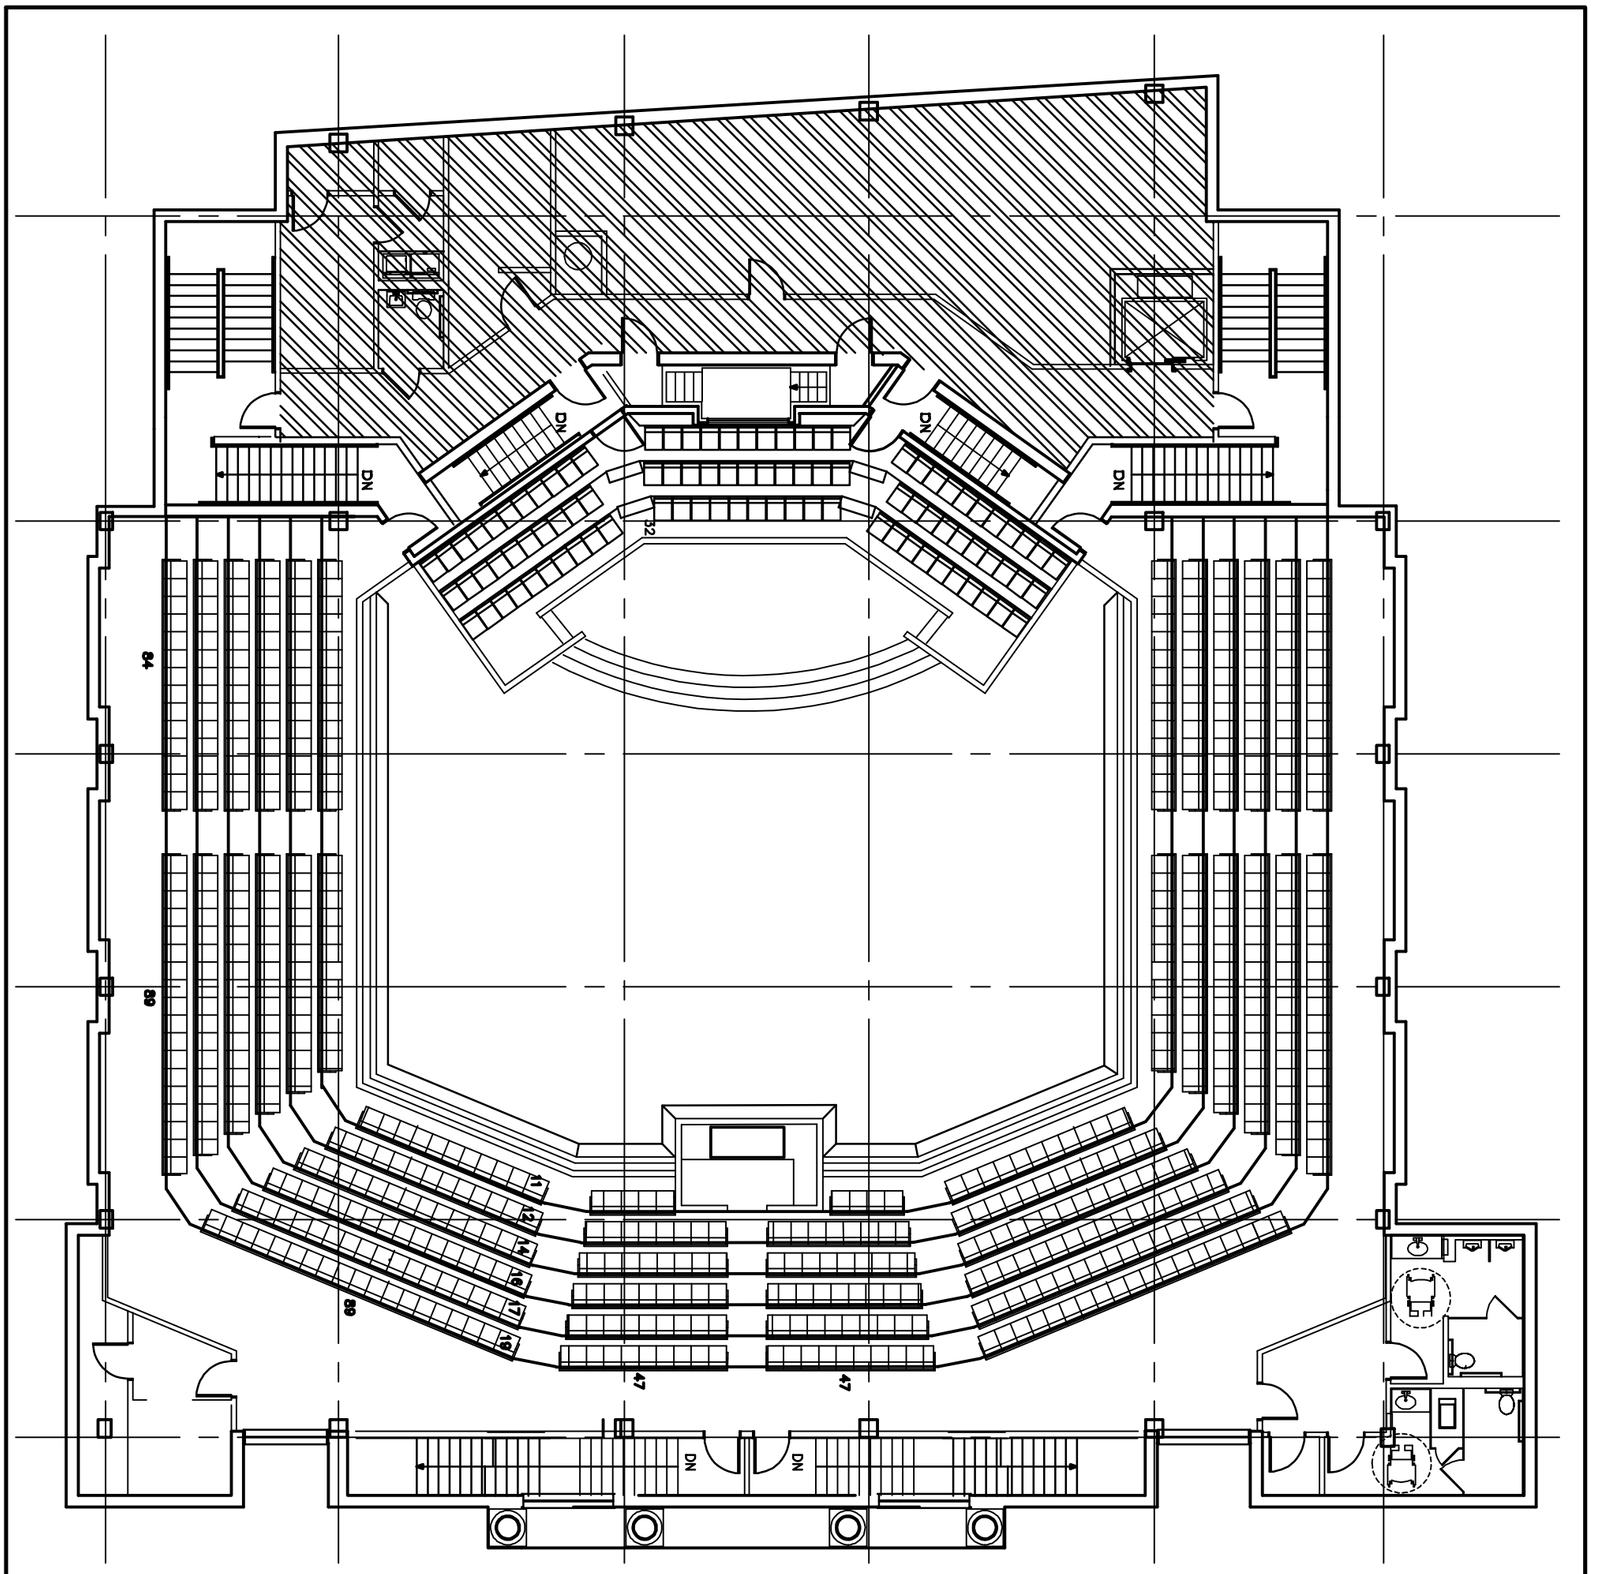

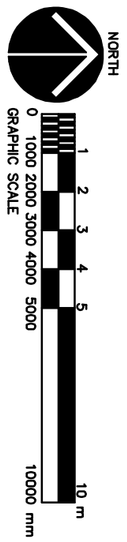

NOT FOR CONSTRUCTION

Sheet Title
BALCONY FLOOR PLAN

Sheet No. 2.4 of

Scale

Project Number 06225 C

Drawn By

Checked By

RBCI ARCHITECTS
RICHARD BAKER AND COMPANY, INC.
MEMPHIS, NASHVILLE, KNOXVILLE
1111 Northshore Drive, N600, Knoxville, TN 37919
(865) 558-8100

A NEW FACILITY
FOR
JINHUA CHRISTIAN CHURCH
JINHUA, CHINA

Consultants
Structural
Mechanical / Plumbing
Electrical

Issue Date		
No.	Date	Description

Seal