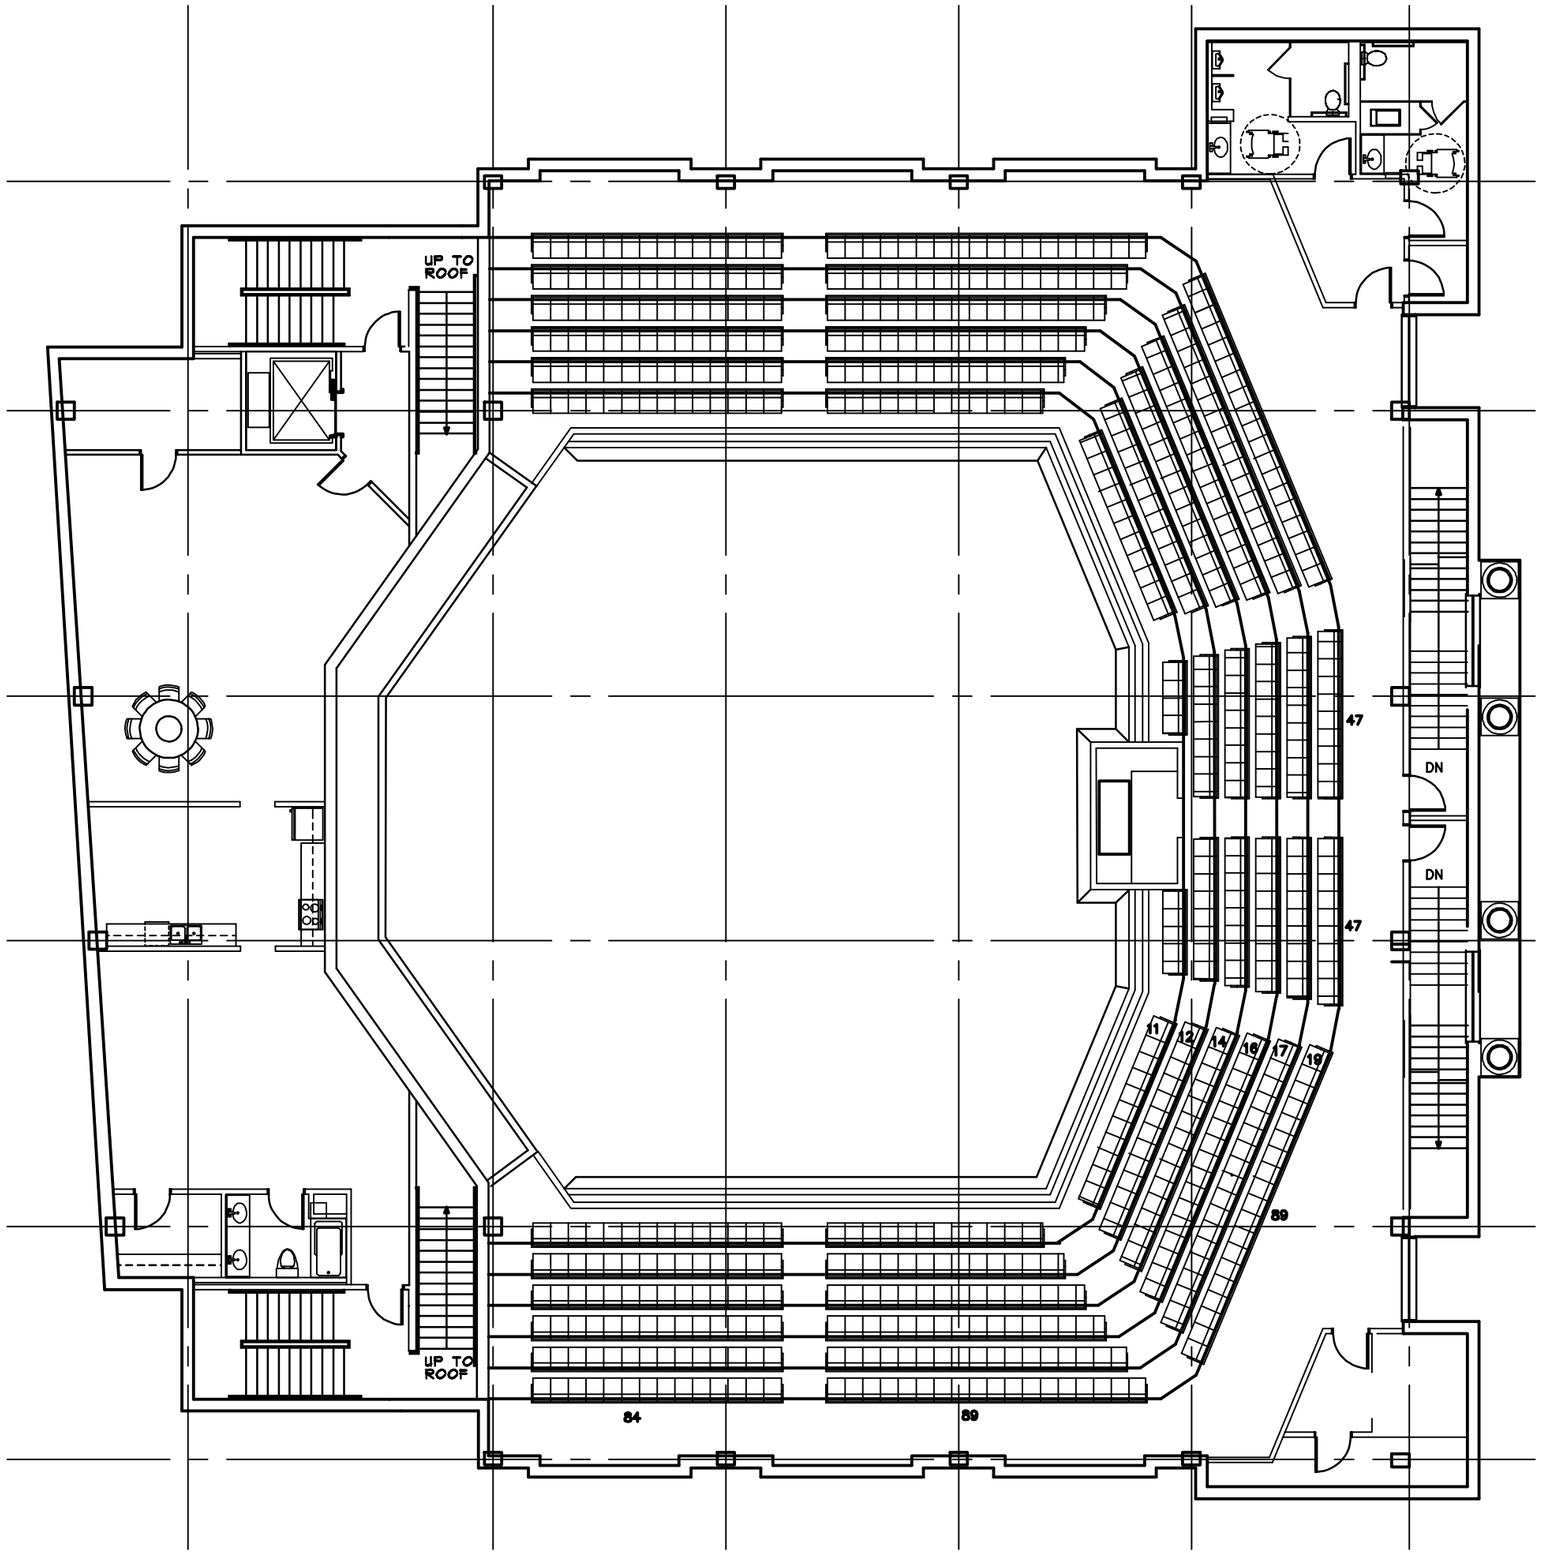

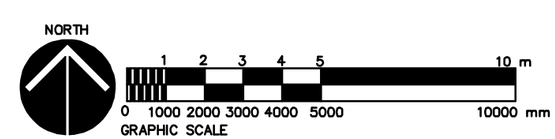

NOT FOR CONSTRUCTION

Seal

Issue Date		
No.	Date	Description

Consultants
Structural
Mechanical / Plumbing
Electrical

A NEW FACILITY FOR
JINHUA CHRISTIAN CHURCH
JINHUA, CHINA

RBCI ARCHITECTS
RICHARD, BRUNI AND COMPANY, INC.
RICHARD, BRUNI AND ASSOCIATES, P.C.
1111 Northshore Drive, N600, Knoxville, TN 37919
(865) 558-9100

Sheet Title
4th FLOOR BACK BUILDING

Scale
Project Number 06225 C
Drawn By
Checked By

Sheet No. 2.5
of